STAYFIX – ARCHITECTURAL ALUMINIUM SYSTEMS

Equal Leg to Ovolo Vent
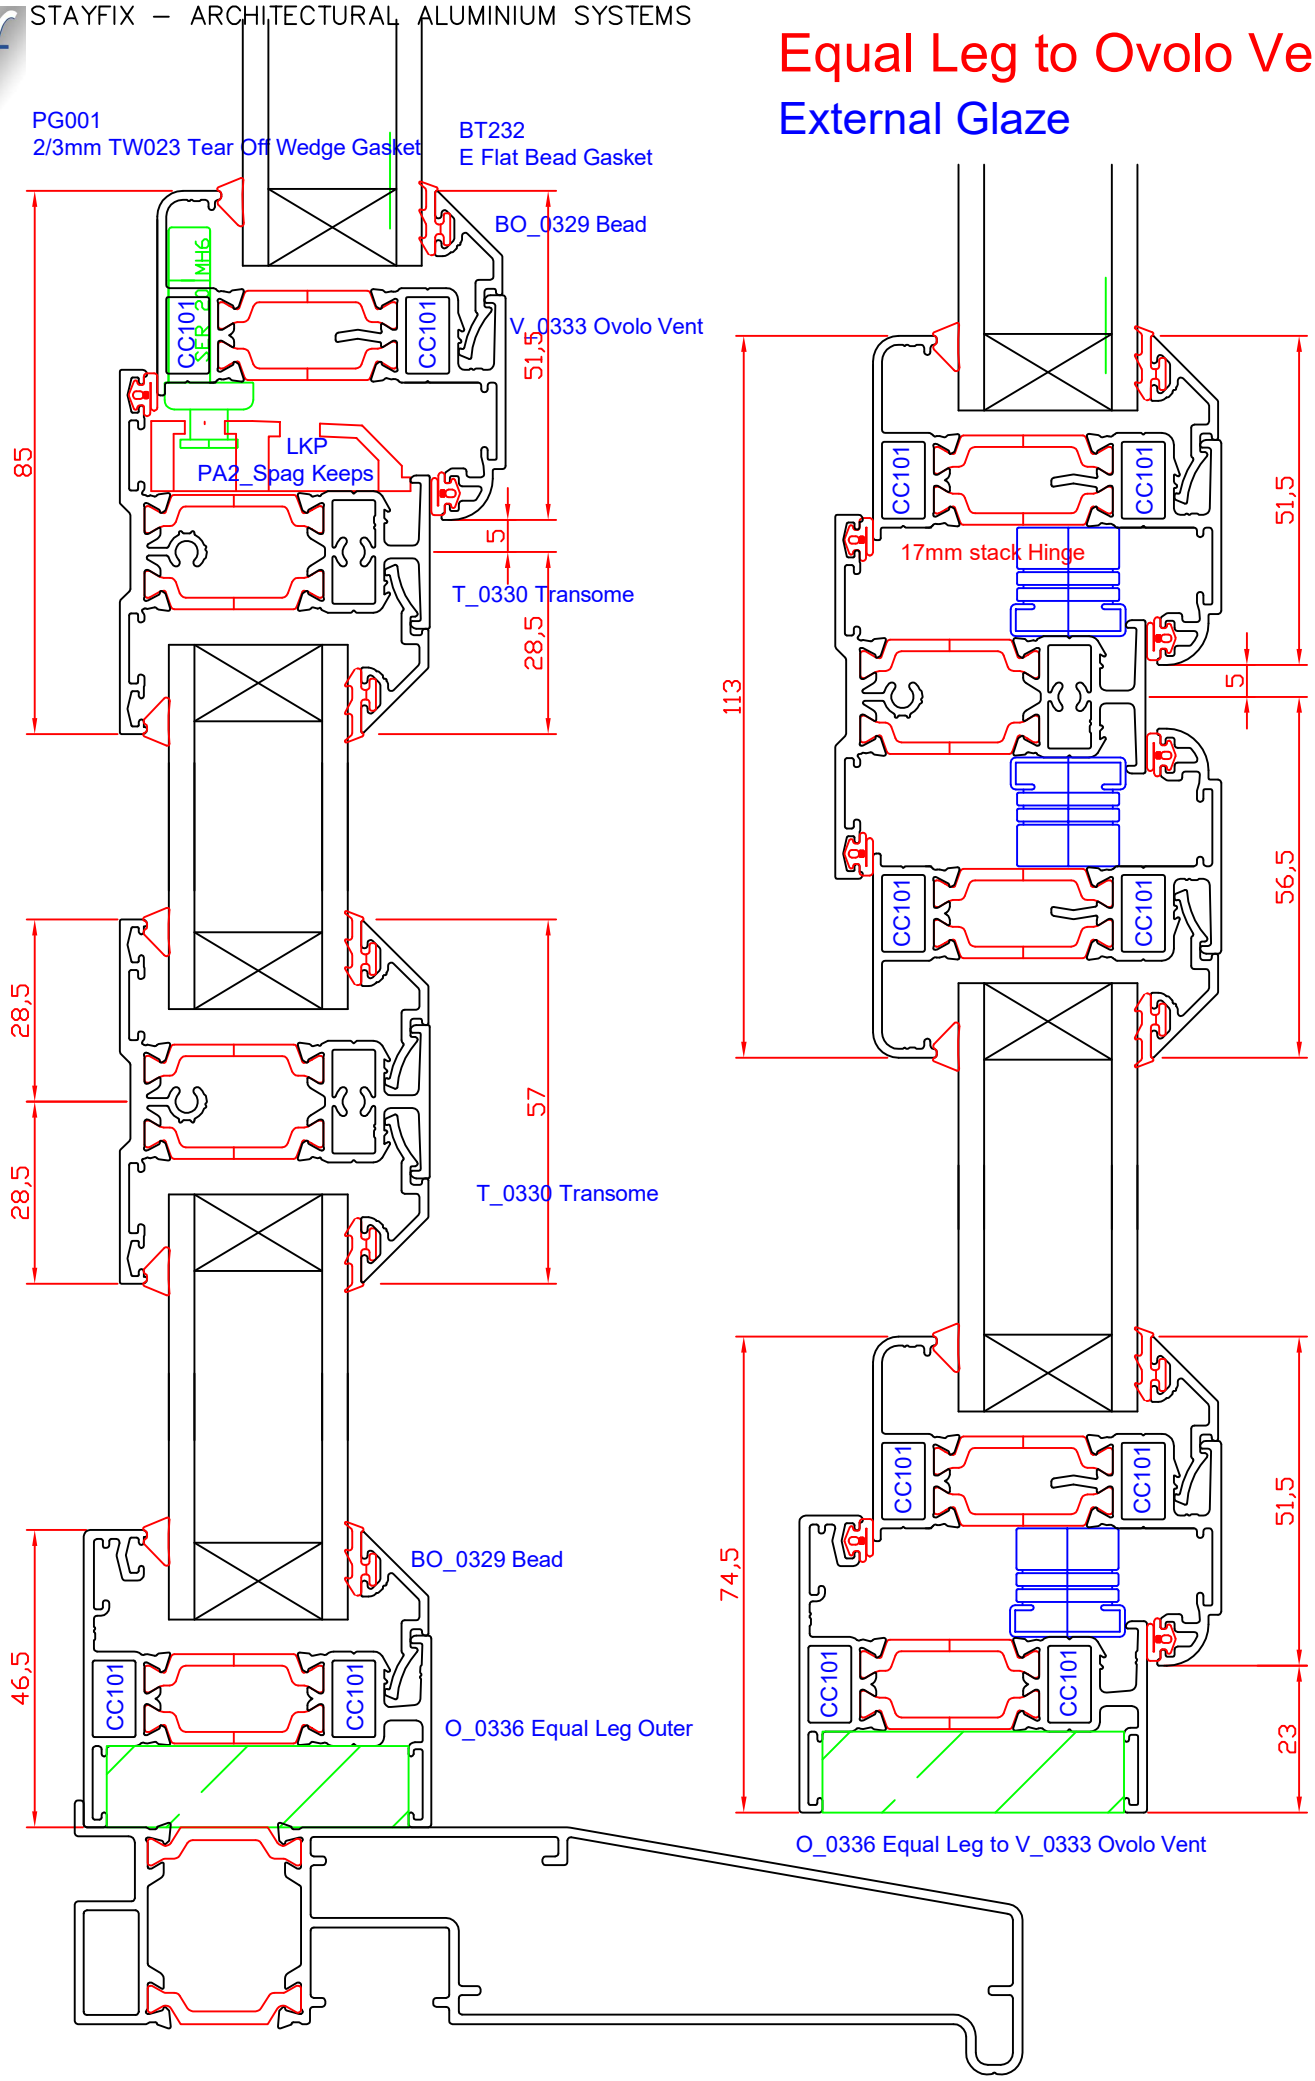
External Glaze